
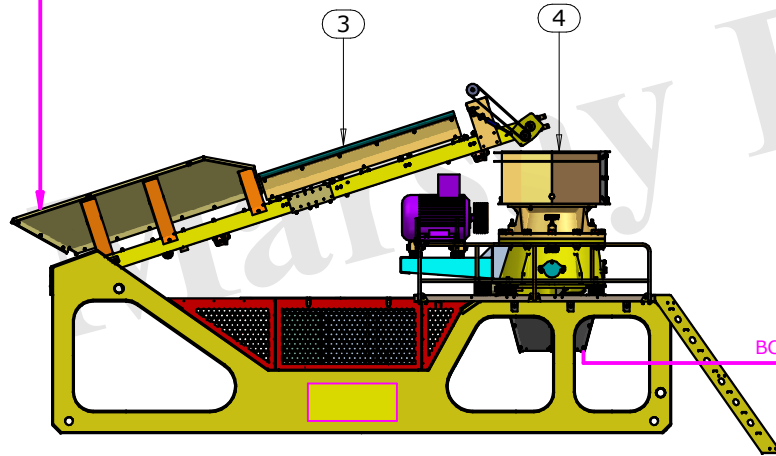


80 TO 100 TPH STATIONARY 2-STAGE CRUSHING & SCREENING PLANT



Feed Size = 450 mm
Feed Via Excavator

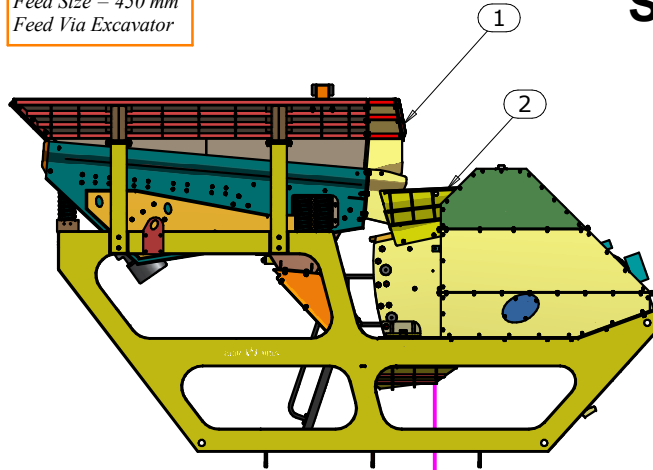

Sr. No.	Description	Qty	Power Kw	Total Power Kw
1	Feeder 1 x 3 Mtr.	1	7.4	7.4
2	Primary Jaw Crusher 30"x 20"	1	37	37
3	Belt Feeder	1	5.5	5.5
4	Cone Crusher SH 100	1	75	75
5	Belt Feeder	1	5.5	5.5
6	Vibratory Screen 16'x5'x3 Deck	1	11	11
7	Electric Control Panel	1	Nill	Nill
BC1	Conv 750 mm x 12 Mtr.	1	5.5	5.5
BC2	Conv 750 mm x 12 Mtr.	1	5.5	5.5
BC3	Conveyor 600 mm x 15 Mtr.	3	3.6	10.8

Total Power Required For Plant 166 Kw
225 Hp
Suggested DG Set 200 KVA

Assumed Feed To Plant
Feed Rate: 80 to 100 TPH
Bulk Density: 1.6 T/Cu.Mtr.
Material Type: Basalt
Feed Curve: See Catalogue
Moister Content: 1% by weight
Contamination: Dust & Clay Free

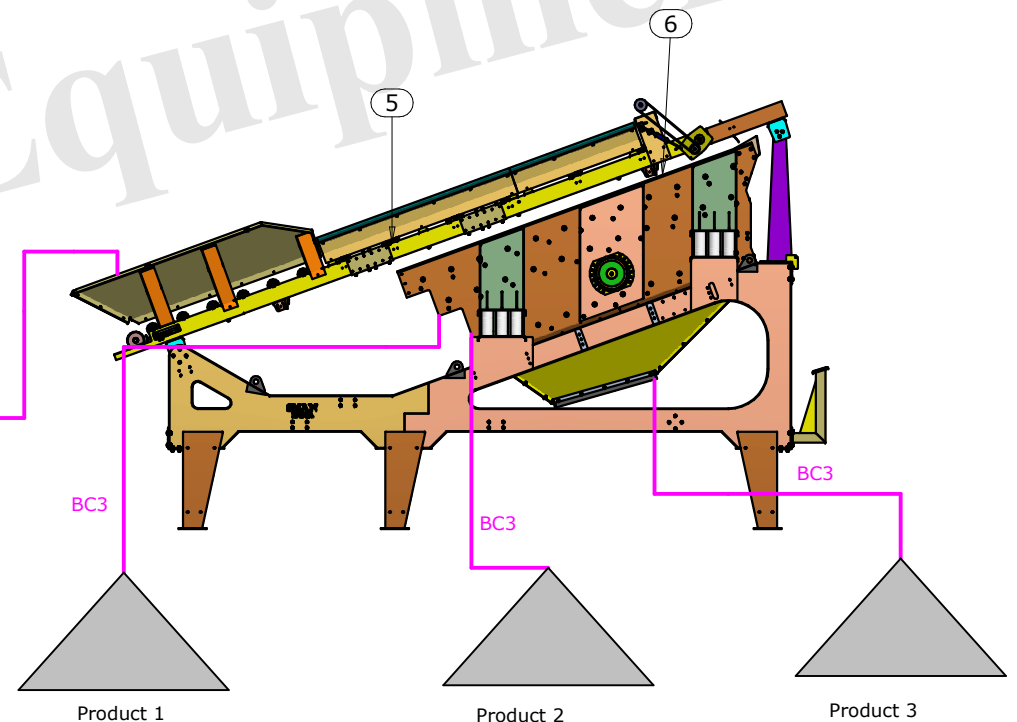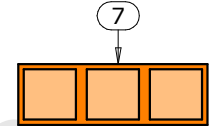

± 10 % Depends on Material Density, Moister Contentets,
Output Gradation, Variation in Feed
Material Flow in ±15%
As the shape of end product can only be controlled on 3rd stage
ie. Vertical Shaft Impactor. In two stage plant the shape cannot
be guaranteed.

The Information Contained In This Drawing Is The Sole Property Of MS. SHAKTI MINING NASHIK. Any Reproduction In Part Or As A Whole Without The Written Permission Of MS SHAKTI MINING NASHIK Is Strictly Prohibited.			
Material:	Qty:	Treatment:	All Dimensions are in mm
Revision 0	Drawn by	Date 23.07.2024	Checked by
MS MARSAYEQUIPMENT CC		Approved by	Scale N.T.S.
PO BOX 92, PINEGOWRIE, 2123, SOUTH AFRICA		TITLE : 80 TO 100 TPH STATIONARY 2-STAGE CRUSHING & SCREENING PLANT	
E-mail: michael@marsayequip.co.za		DRG. No. : ML0004	
Ph.: +27- 828782672		Edition 0	
		Sheet 1 of 1	